Site 177: 38-48 Milton Rd Swanscombe

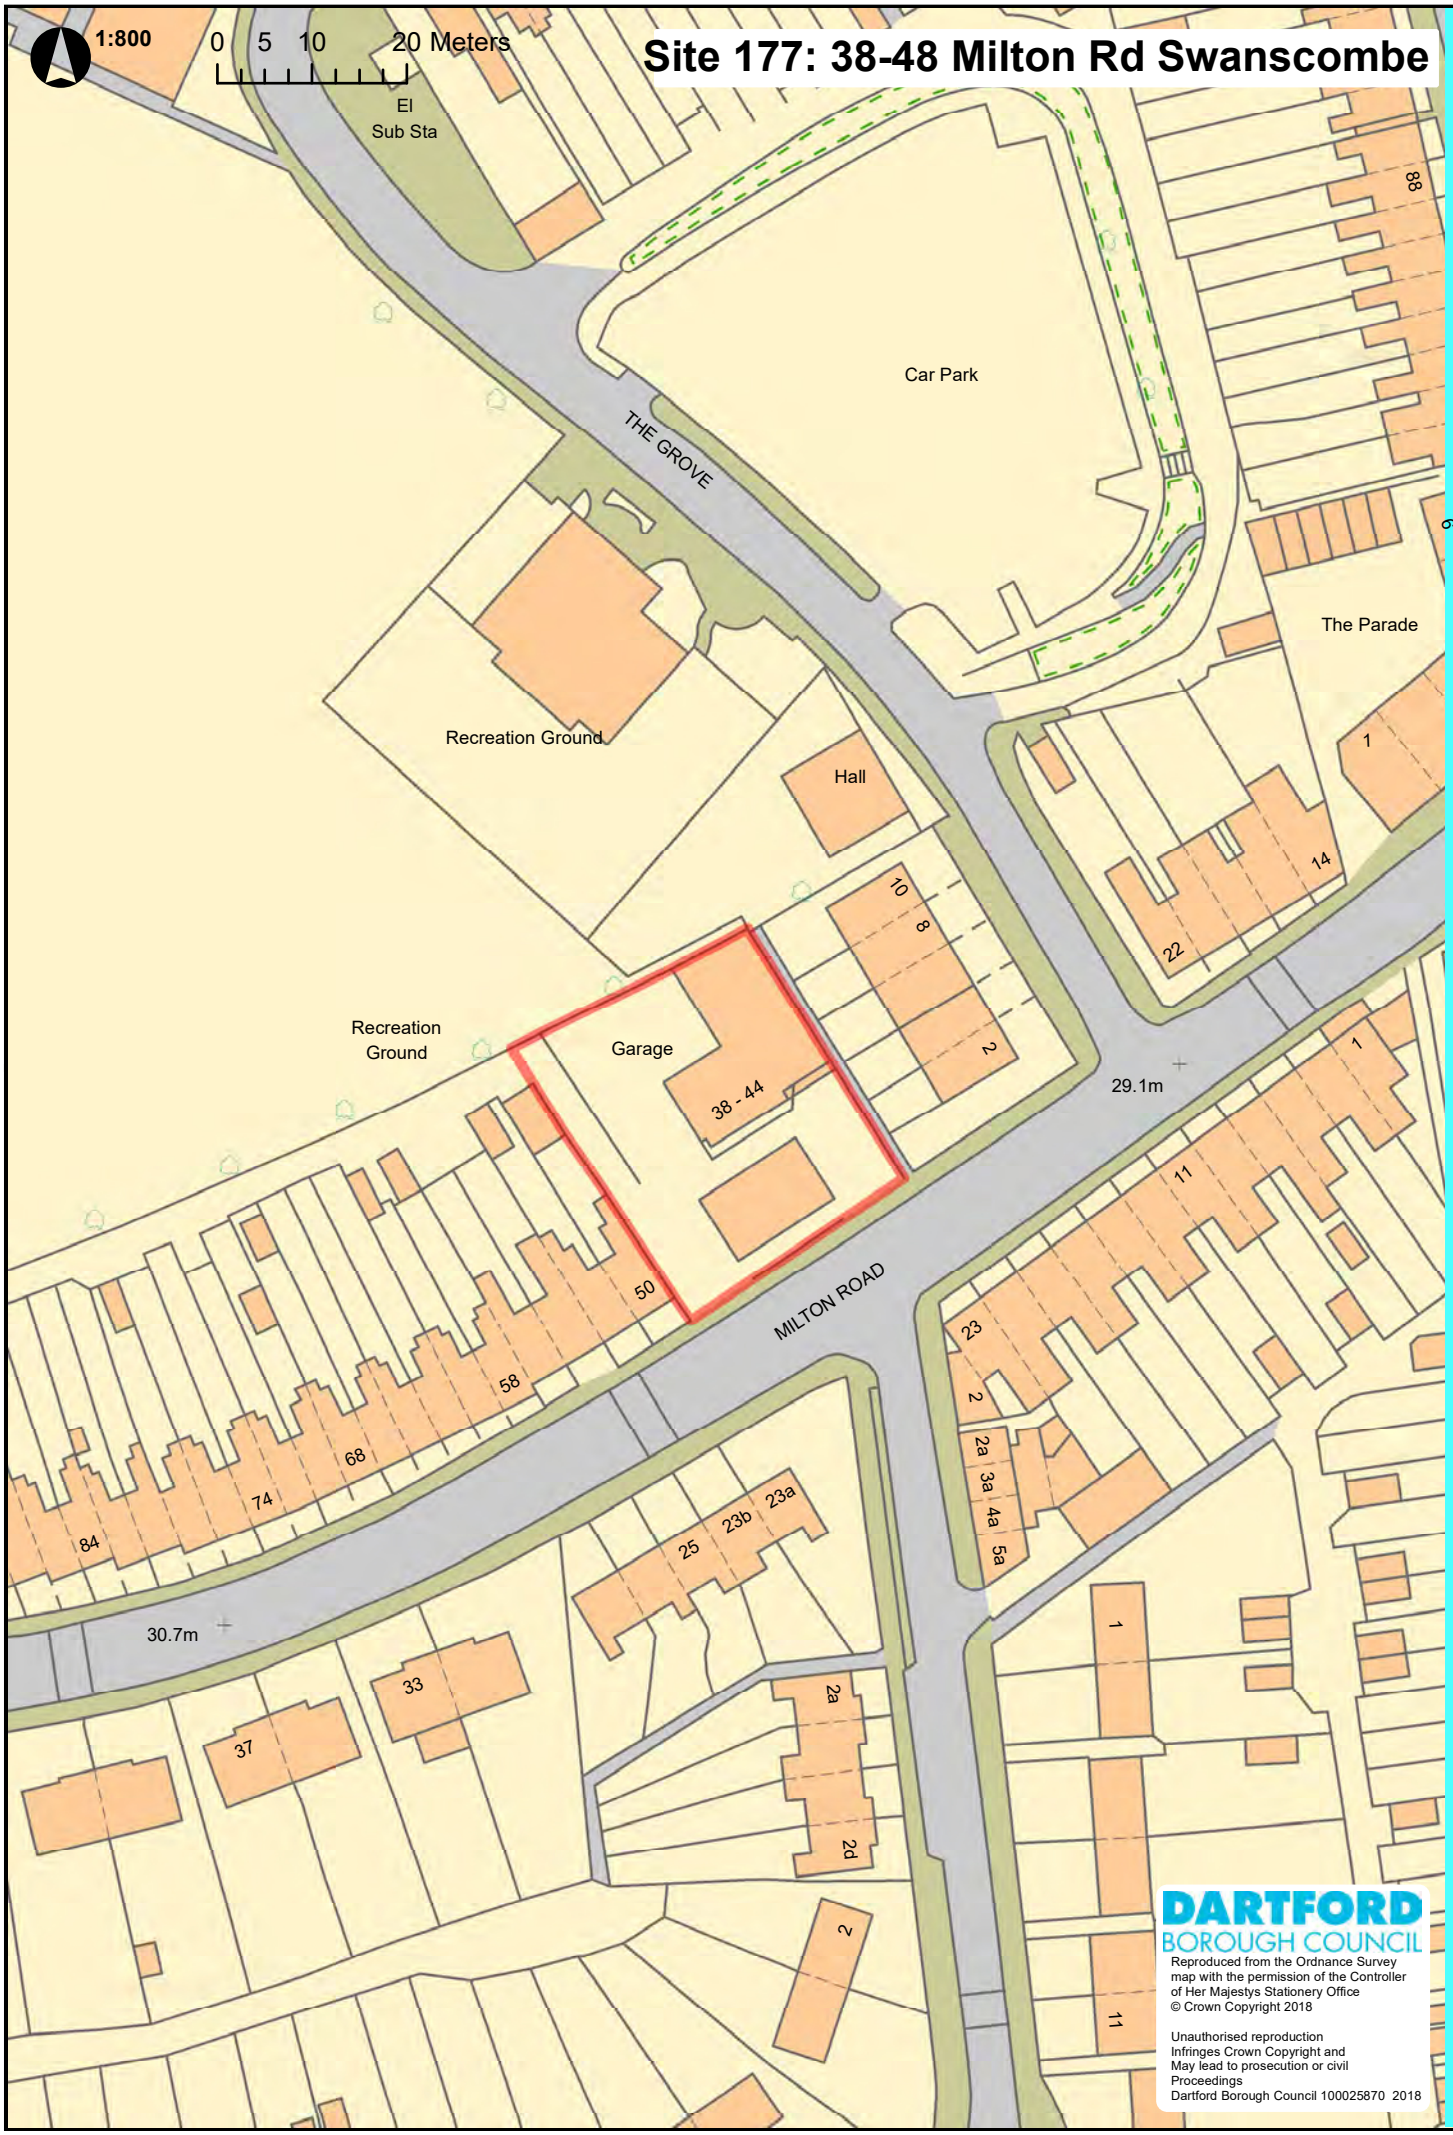

DARTFORD
BOROUGH COUNCIL
Reproduced from the Ordnance Survey map with the permission of the Controller of Her Majestys Stationery Office
© Crown Copyright 2018

Unauthorised reproduction Infringes Crown Copyright and May lead to prosecution or civil Proceedings
Dartford Borough Council 100025870 2018

© Dartford Borough Council 100025870 2018. Map Produced By The Planning Policy Team.